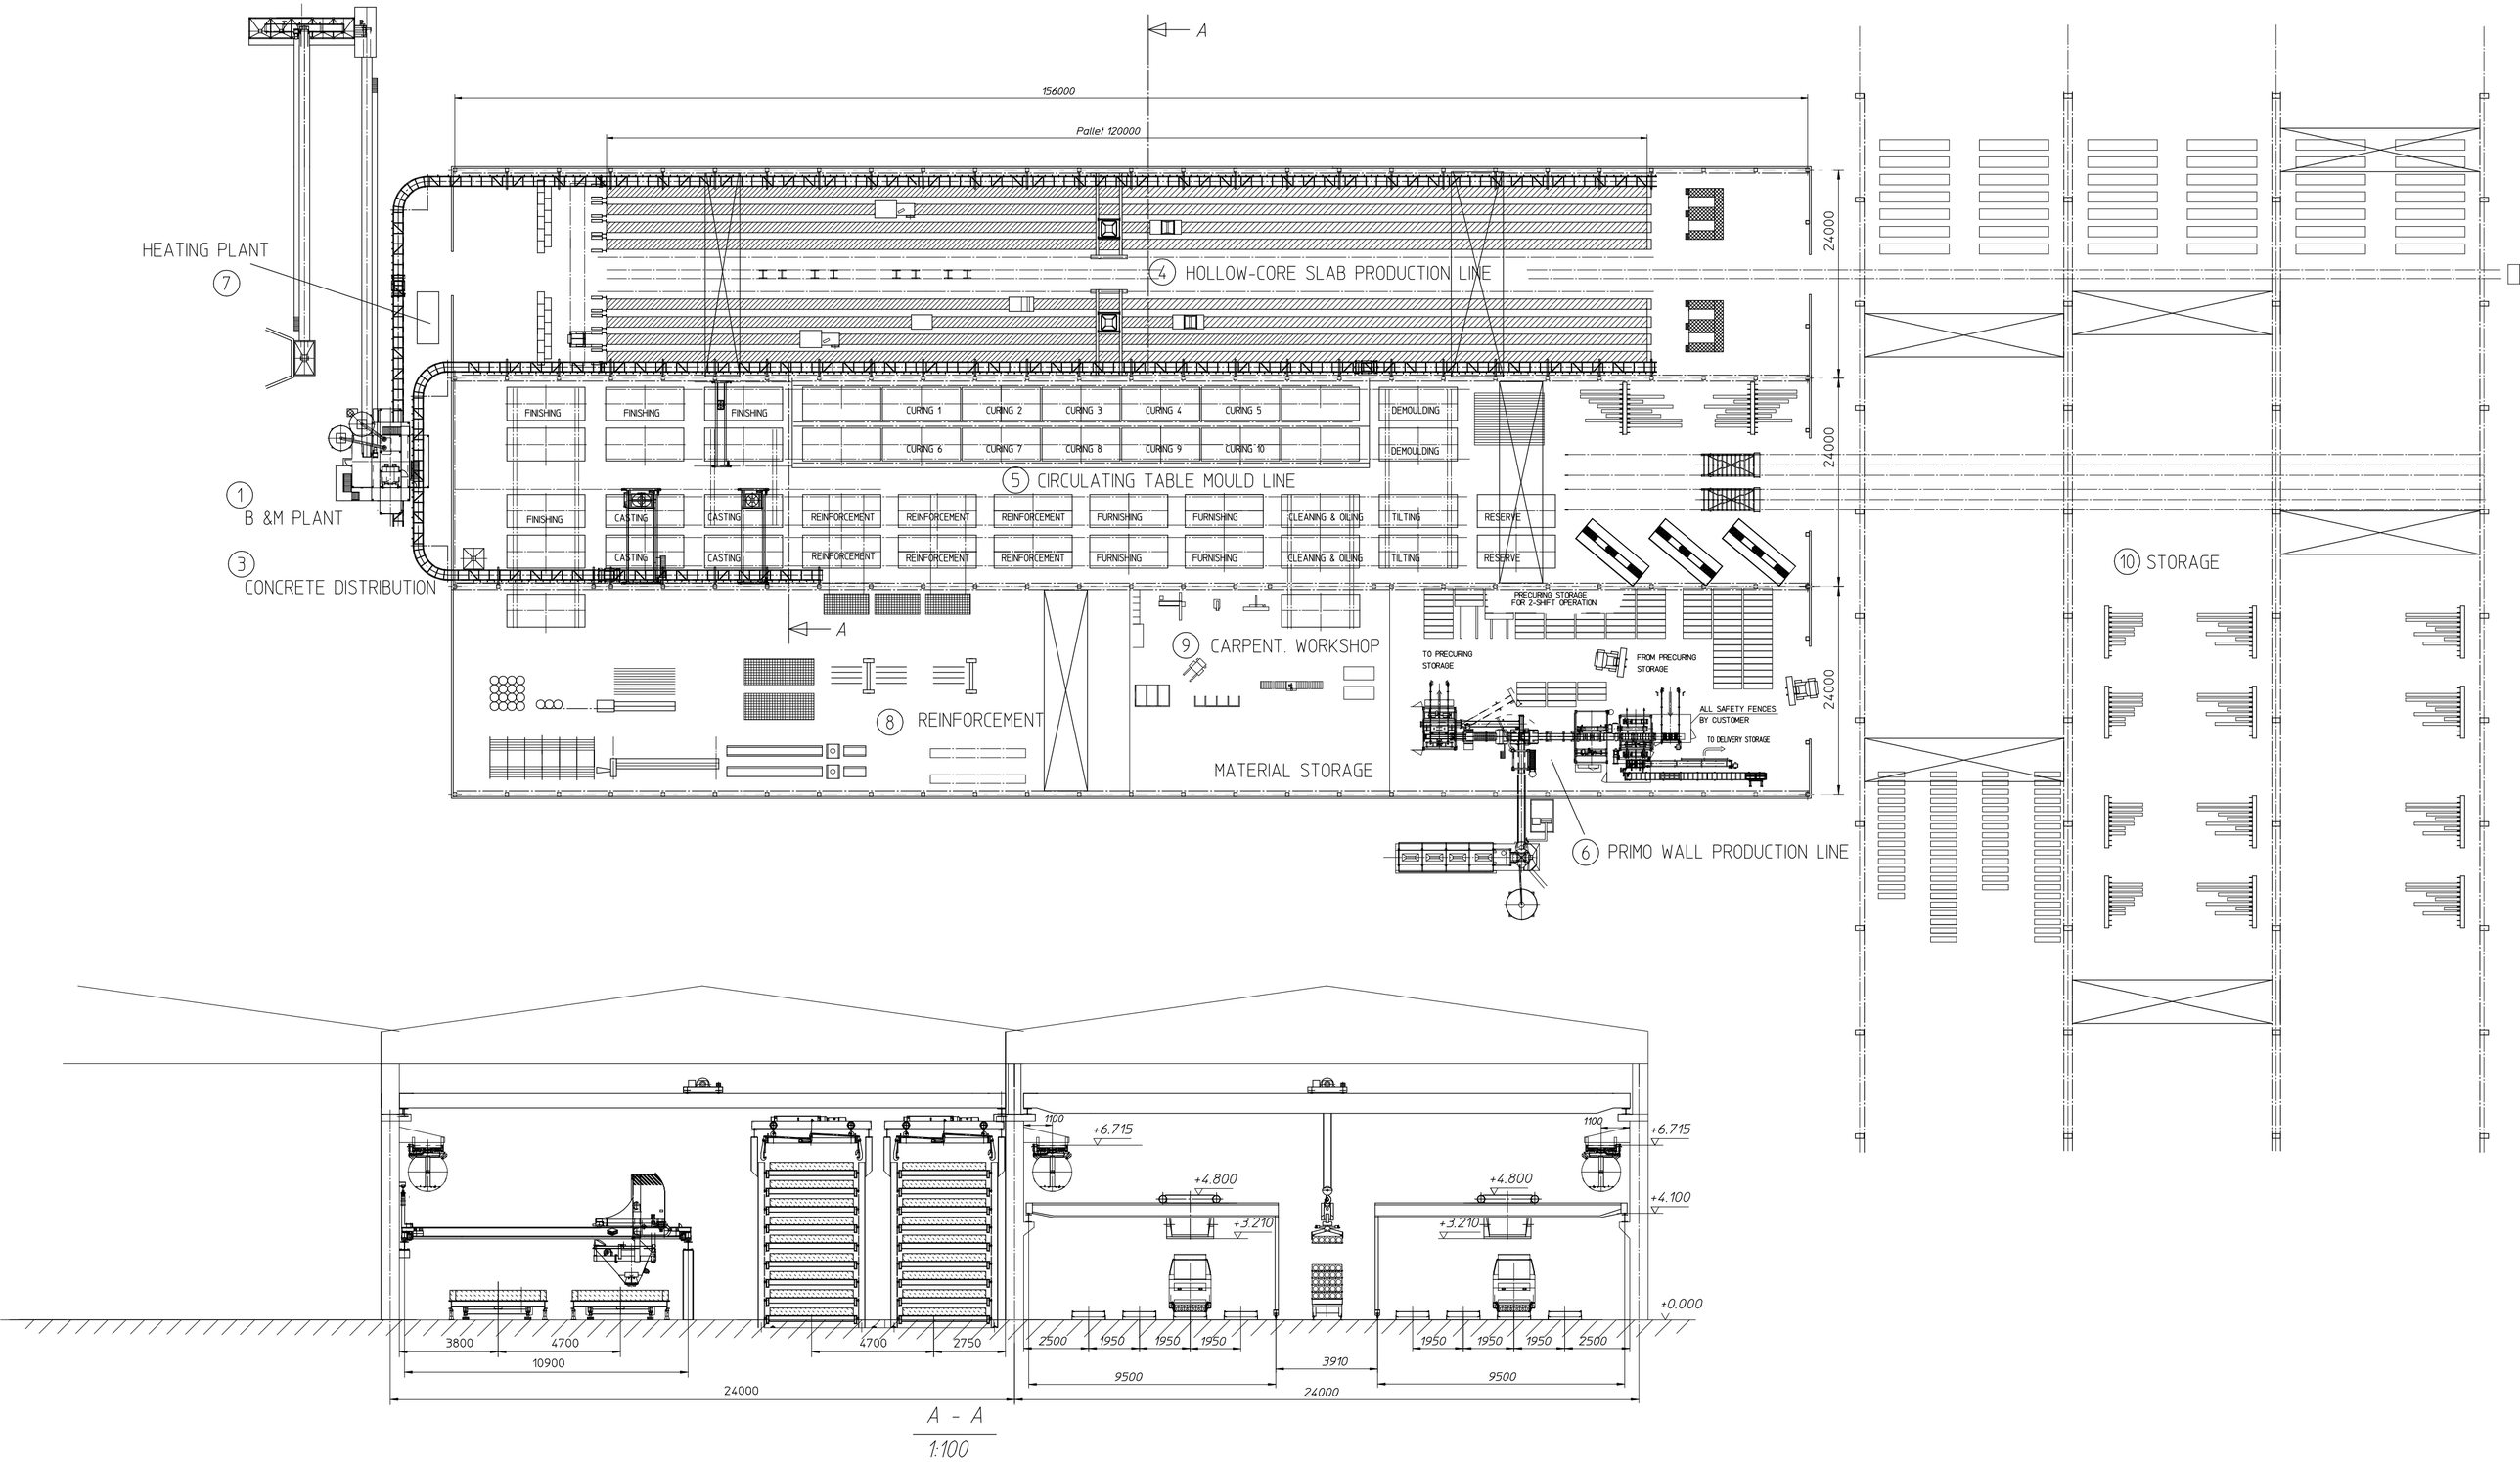
A
156000
Pallet 120000
HEATING PLANT
7
4 HOLLOW-CORE SLAB PRODUCTION LINE
24000
24000
24000
FINISHING
FINISHING
FINISHING
CURING 1
CURING 2
CURING 3
CURING 4
CURING 5
DEMOULDING
CURING 6
CURING 7
CURING 8
CURING 9
CURING 10
DEMOULDING
5 CIRCULATING TABLE MOULD LINE
1
B &M PLANT
FINISHING
CASTING
CASTING
REINFORCEMENT
REINFORCEMENT
REINFORCEMENT
FURNISHING
FURNISHING
CLEANING & OILING
TILTING
RESERVE
3
CONCRETE DISTRIBUTION
CASTING
CASTING
REINFORCEMENT
REINFORCEMENT
REINFORCEMENT
FURNISHING
FURNISHING
CLEANING & OILING
TILTING
RESERVE
10 STORAGE
PRECURING STORAGE
FOR 2-SHIFT OPERATION
A
9 CARPENT. WORKSHOP
TO PRECURING
STORAGE
FROM PRECURING
STORAGE
ALL SAFETY FENCES
BY CUSTOMER
TO DELIVERY STORAGE
8 REINFORCEMENT
MATERIAL STORAGE
6 PRIMO WALL PRODUCTION LINE
1100
+6.715
+4.800
+3.210
1100
+6.715
+4.800
+4.100
+3.210
±0.000
3800
4700
10900
24000
4700
2750
2500
1950
1950
1950
9500
3910
24000
1950
1950
1950
2500
9500

A - A

1:100